
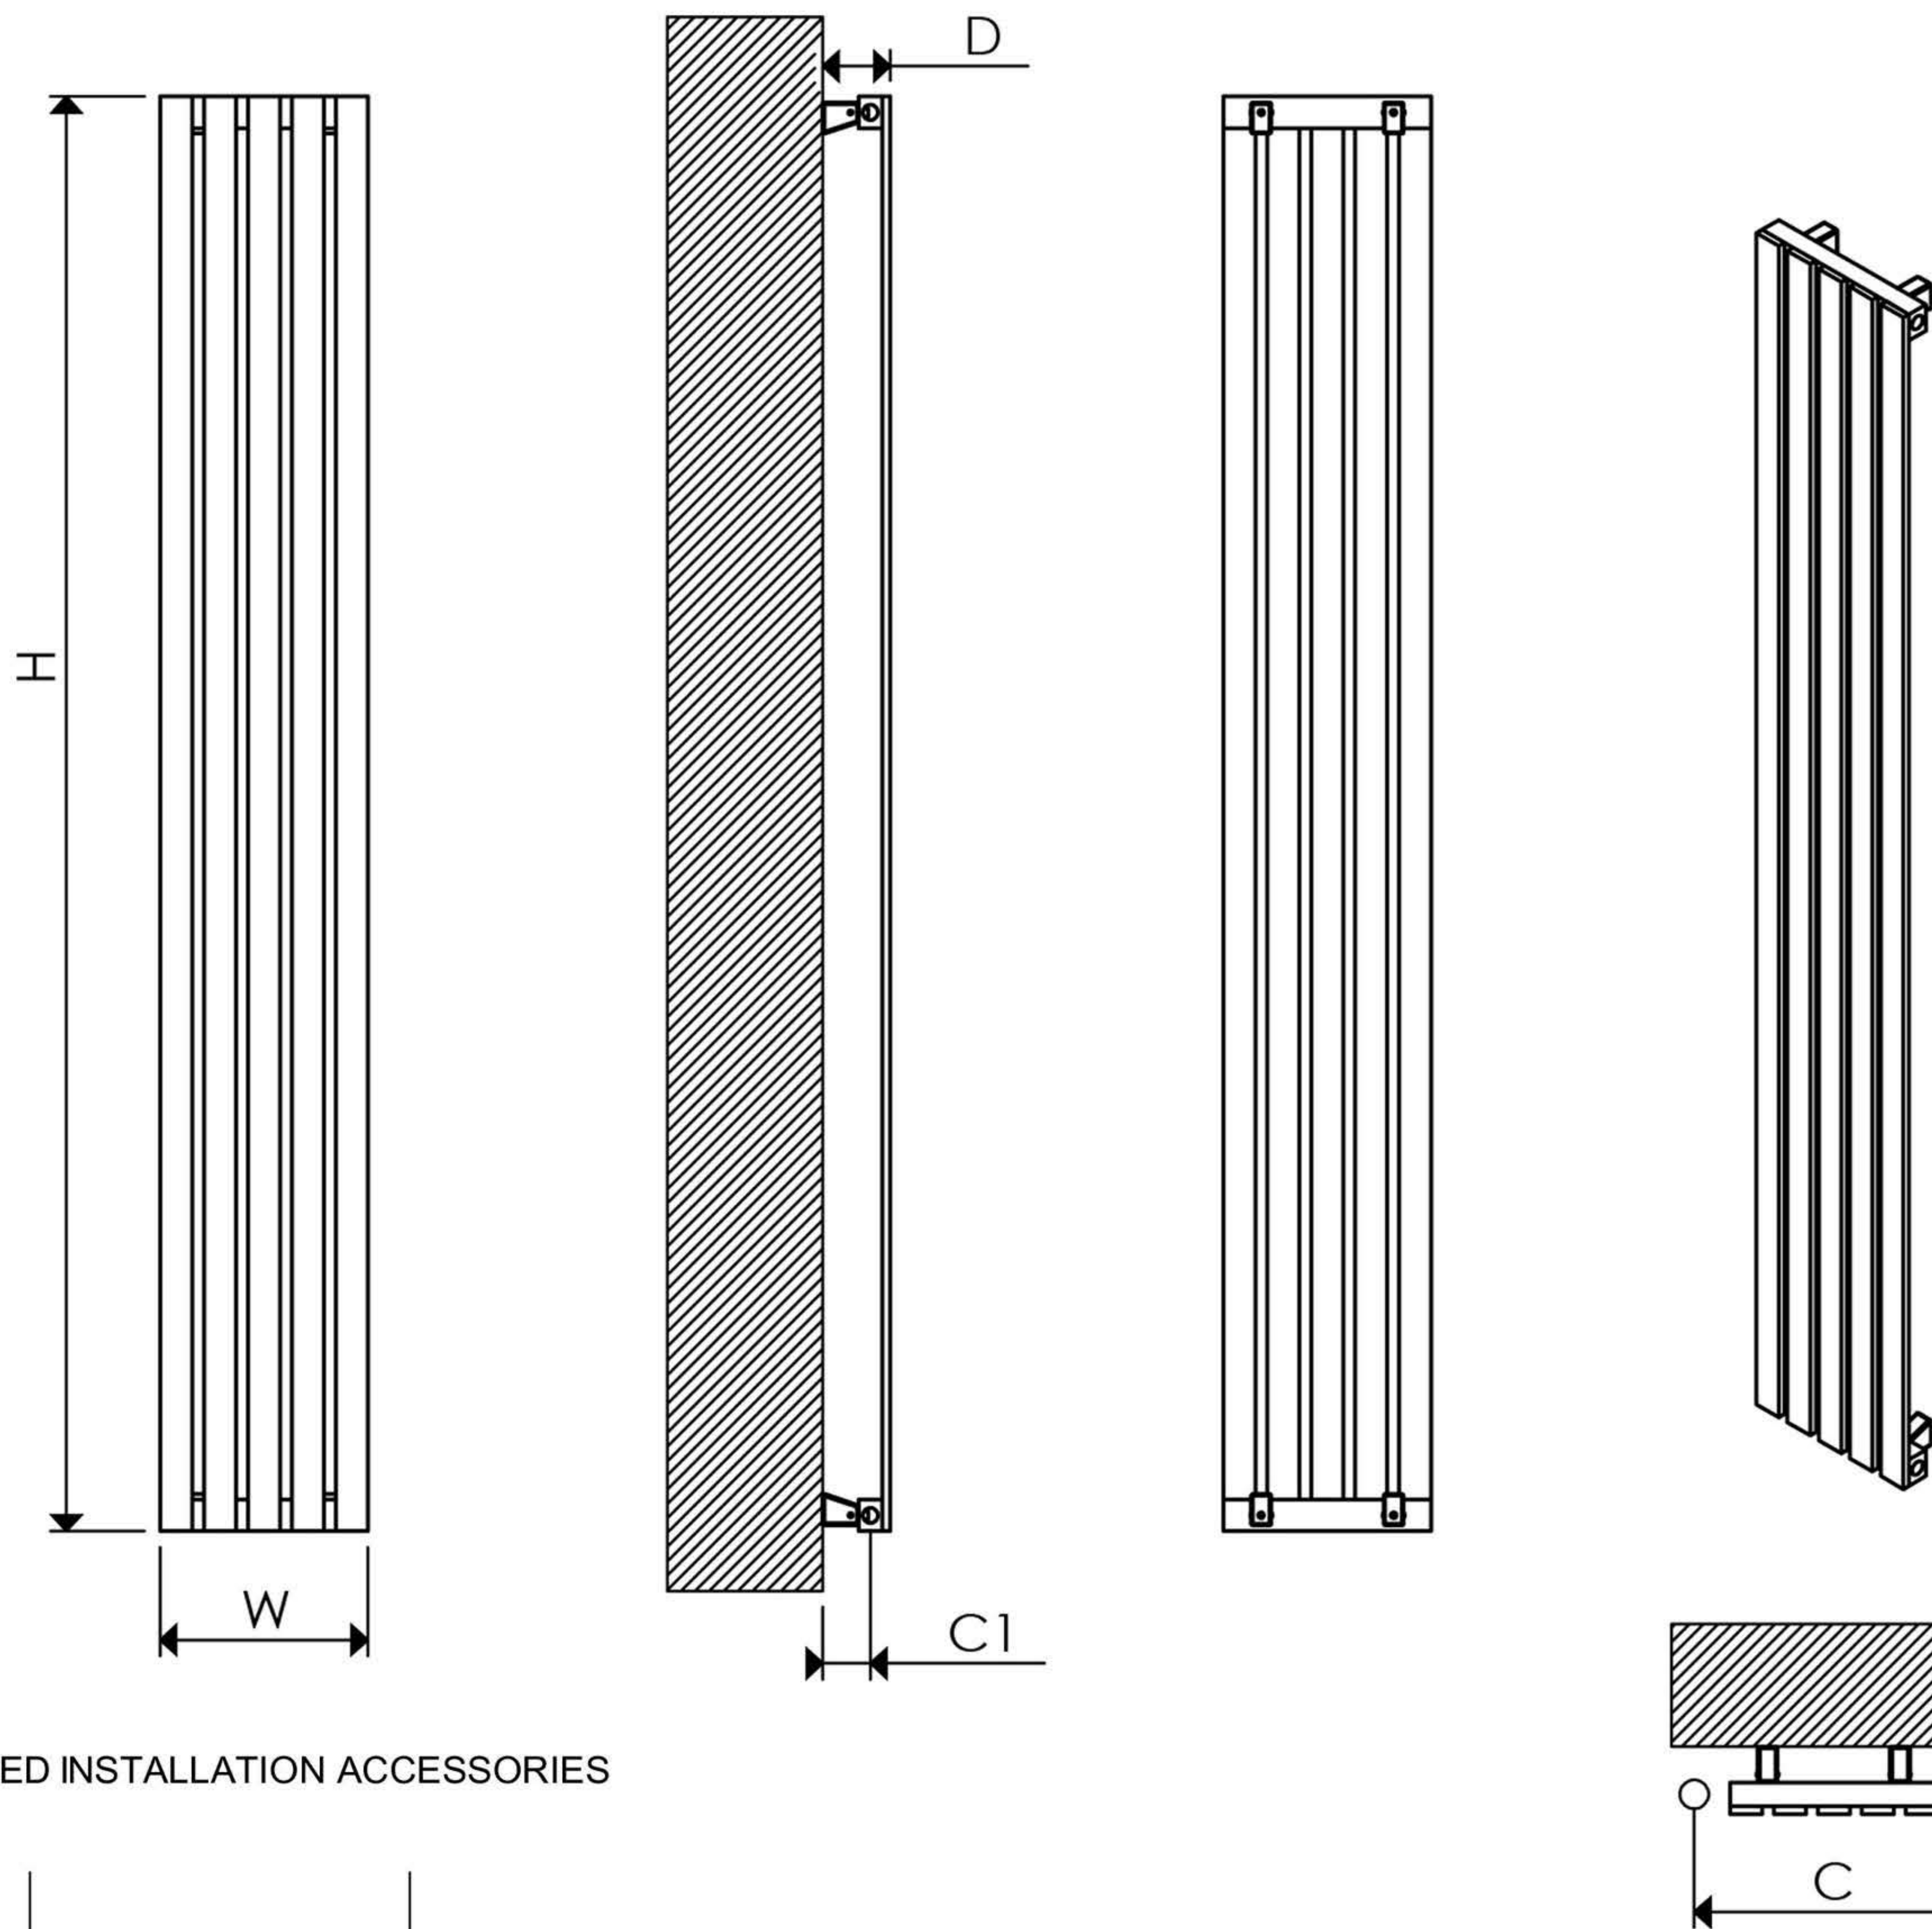
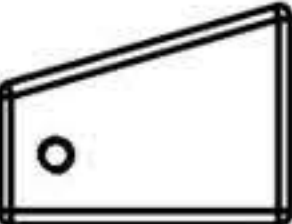


Carisa Sarp

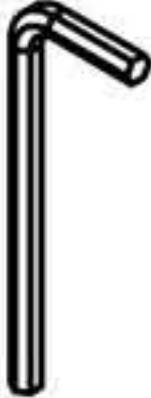

SUPPLIED INSTALLATION ACCESSORIES

|                                                                                     |                                                                                     |                                                                                      |
|-------------------------------------------------------------------------------------|-------------------------------------------------------------------------------------|--------------------------------------------------------------------------------------|
|  |  |  |
| SCREW                                                                               | PEG                                                                                 | GIB                                                                                  |
|  |  |  |
| BLINDTAP                                                                            | AIRVENT                                                                             | BRACKET                                                                              |
|  |  |                                                                                      |
| ALLEN KEY                                                                           | SET SCREW                                                                           |                                                                                      |

| TECHNICAL SPECIFICATIONS | Height mm (H) | Width mm (W) | Sections | Pipe centers mm ( C ) | Wall to pipe centers mm (C1) | Wall distance mm (D) |
|--------------------------|---------------|--------------|----------|-----------------------|------------------------------|----------------------|
|                          | 600           | 590          | 11       | 680                   | 60-80                        | 85-105               |
|                          | 600           | 810          | 15       | 900                   | 60-80                        | 85-105               |
|                          | 1800          | 260          | 5        | 350                   | 60-80                        | 85-105               |
|                          | 1800          | 370          | 7        | 460                   | 60-80                        | 85-105               |