
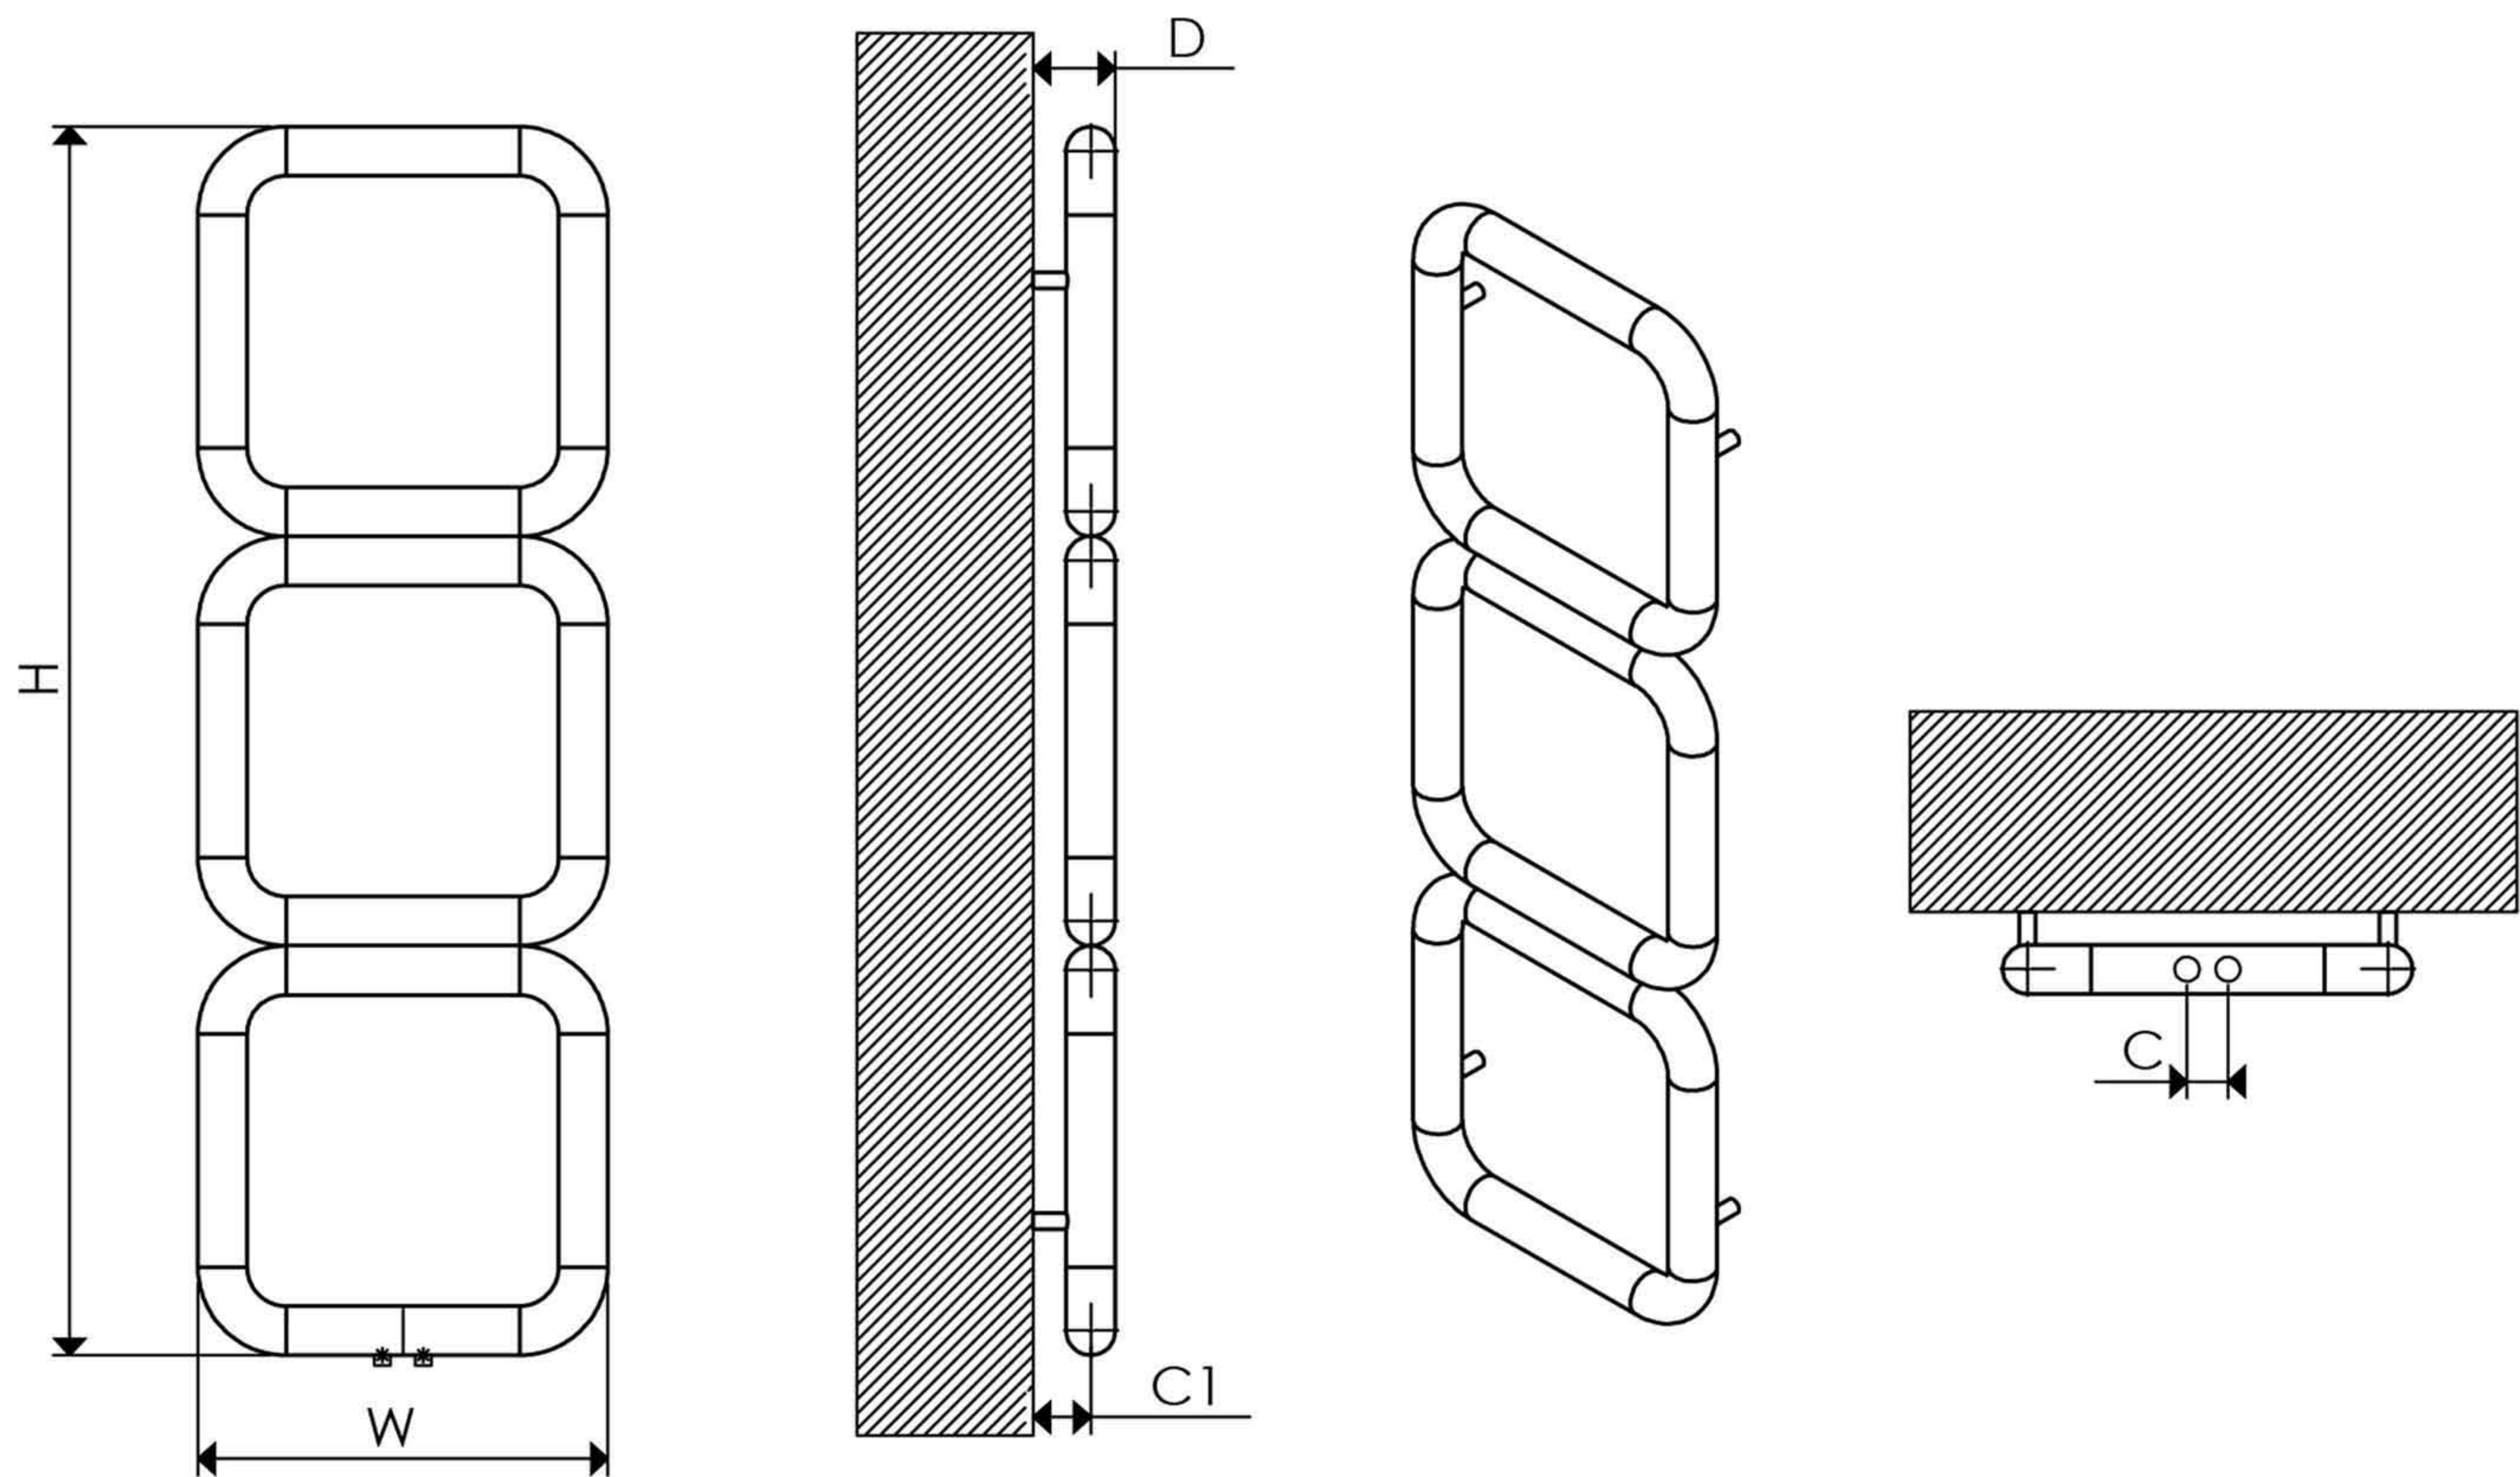


Carisa Baro

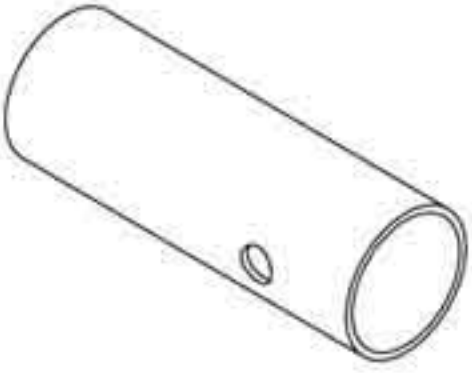

SUPPLIED INSTALLATION ACCESSORIES

 SCREW	 PEG	 BRACKET
 BLINDTAP	 AIRVENT	 SET SCREW
 ALLEN KEY		

TECHNICAL SPECIFICATIONS	Height mm (H)	Width mm (W)	Sections	Pipe centers mm (C)	Wall to pipe centers mm (C1)	Wall distance mm (D)
	500	500	1	50	80-100	110-130
	1000	500	2	50	80-100	110-130
	1500	500	3	50	80-100	110-130